DIMONDCLAD RIB 20

COMMERCIAL VERTICAL WALL CLADDING

DETAILS:		REV:	DATE:
R20CVC00	Cover Sheet	1	Oct 2025
R20CVC01	Profile Summary	1	Oct 2025
R20CVC02	Typical Flashing Detail	1	Oct 2025
R20CVC03	Barge Detail	1	Oct 2025
R20CVC04	Wall to Roof Transverse Detail	1	Oct 2025
R20CVC05	Wall to Roof Detail	1	Oct 2025
R20CVC06	Box Gutter Detail	1	Oct 2025
R20CVC07	Wall to Roof Apex Detail	1	Oct 2025
R20CVC08	External Corner Detail	1	Oct 2025
R20CVC09	Internal Corner Detail	1	Oct 2025
R20CVC10	Base Detail	1	Oct 2025
R20CVC11	Window / Door Head Detail	1	Oct 2025
R20CVC12	Window / Door Jamb Detail	1	Oct 2025
R20CVC13	Window Sill Detail	1	Oct 2025

Drawing Version: 1

Dimond Roofing®

PROFILE OVERVIEW	
RIB TYPE	Low
RIBS PER SHEET	10 Ribs per sheet
WIDTH	779mm Cover, 810mm Sheet

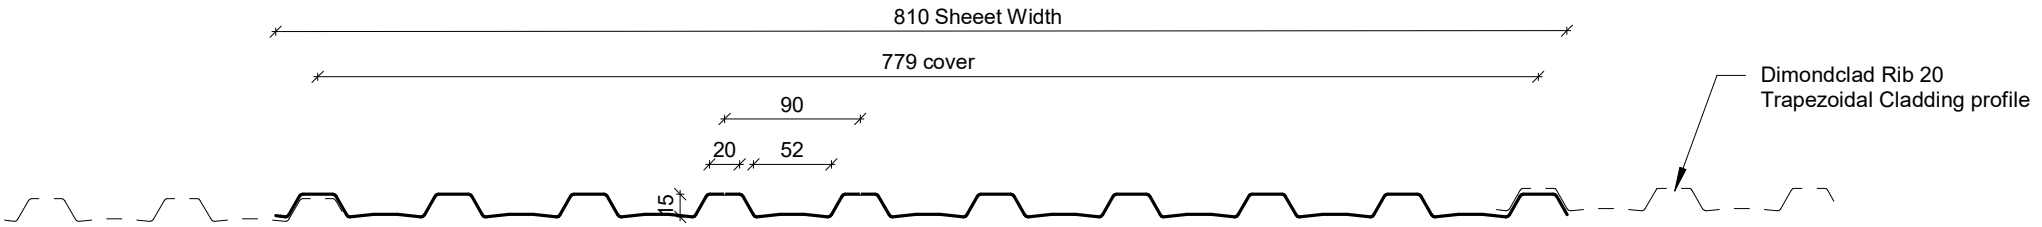

Profile Summary

Rev: 1

Rib 20 Commercial Vertical Cladding

Dimond Roofing®

©Dimond 2023, all rights reserved. The information and specifications contained in this document are proprietary to Dimond and may not be used other than for the purpose of designing or building a roof or roofing system solely using products supplied or approved by Dimond ("Permitted Purpose"). You may copy this document solely for the Permitted Purpose, but may not otherwise copy, publish, distribute or modify this document without Dimond's prior written consent. Dimond will not be liable for any use of this document or information and specifications contained in this document, other than for the Permitted Purpose

Date: Oct 2025 Scale: 1 : 5 Sheet: **R20CVC01**

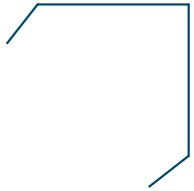

External Corner / Barge Flashing

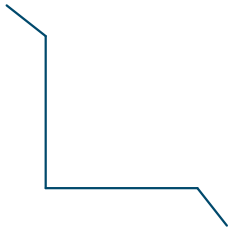

Internal Corner Flashing

Base Flashing

Eaves Flashing

Window Sill Flashing

Window Head Flashing

Window Jamb Flashing

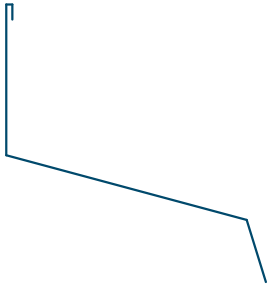

Wall to Roof Flashing 1

Wall to Roof Flashing 2

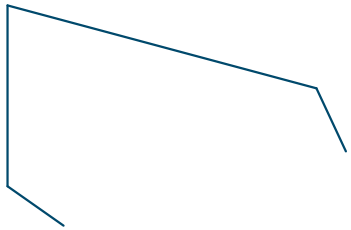

Wall Roof to Wall Apex Flashing

Typical Flashing Detail

Rev: 1

Rib 20 Commercial Vertical Cladding

Dimond Roofing®

©Dimond 2023, all rights reserved. The information and specifications contained in this document are proprietary to Dimond and may not be used other than for the purpose of designing or building a roof or roofing system solely using products supplied or approved by Dimond ("Permitted Purpose"). You may copy this document solely for the Permitted Purpose, but may not otherwise copy, publish, distribute or modify this document without Dimond's prior written consent. Dimond will not be liable for any use of this document or information and specifications contained in this document, other than for the Permitted Purpose

Date: Oct 2025 Not to scale Sheet: **R20CVC02**

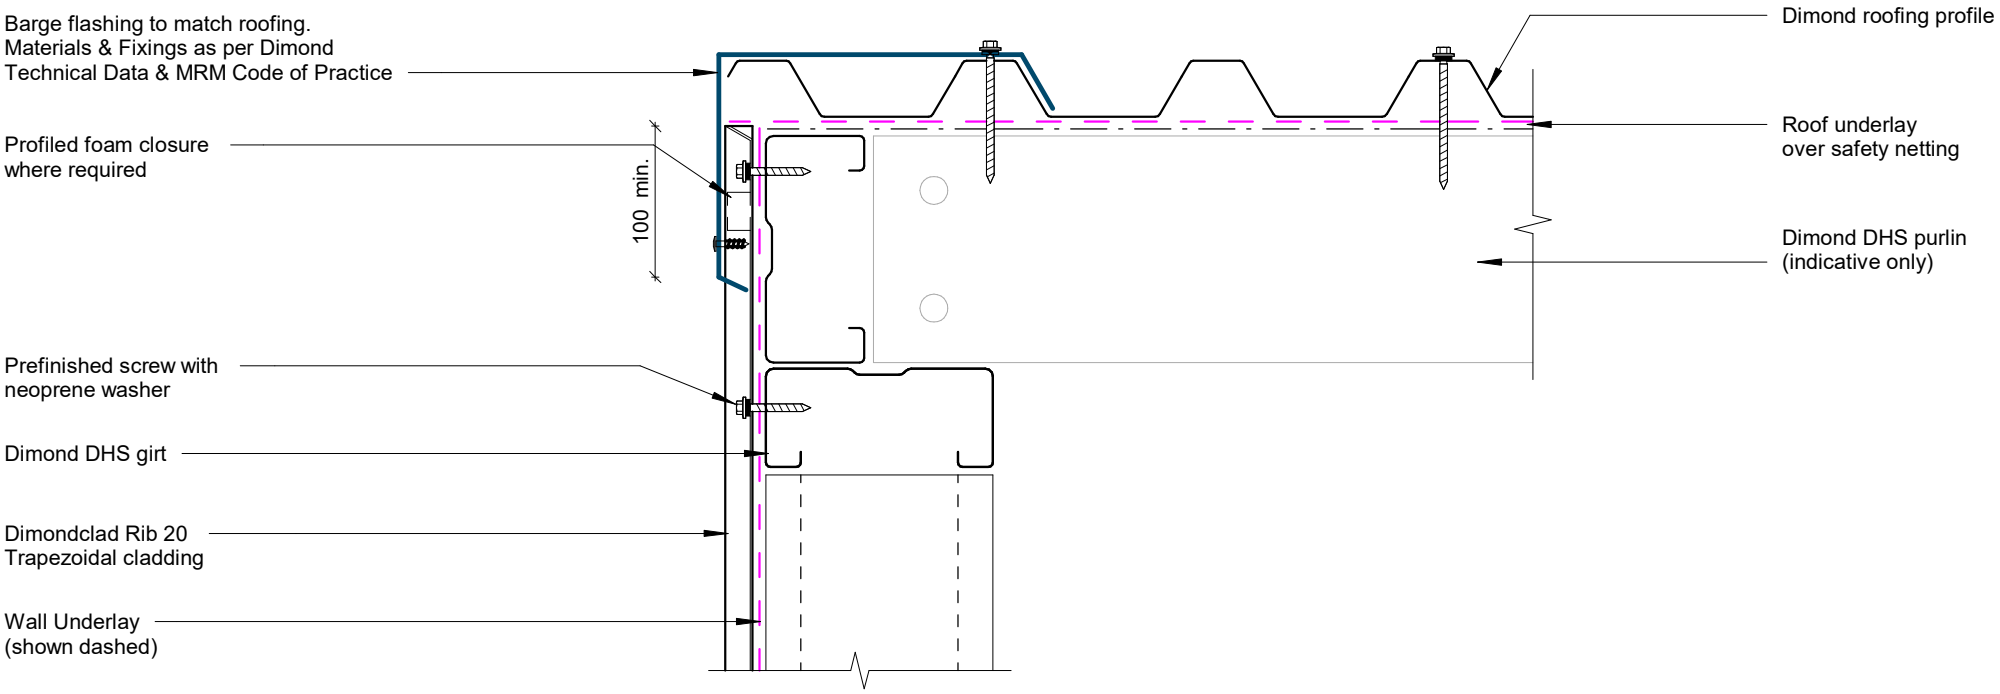

Barge Detail

Rev: 1

Rib 20 Commercial Vertical Cladding

Date: Oct 2025 Scale: 1 : 5 Sheet: **R20CVC03**

Dimond Roofing®

©Dimond 2023, all rights reserved. The information and specifications contained in this document are proprietary to Dimond and may not be used other than for the purpose of designing or building a roof or roofing system solely using products supplied or approved by Dimond ("Permitted Purpose"). You may copy this document solely for the Permitted Purpose, but may not otherwise copy, publish, distribute or modify this document without Dimond's prior written consent. Dimond will not be liable for any use of this document or information and specifications contained in this document, other than for the Permitted Purpose

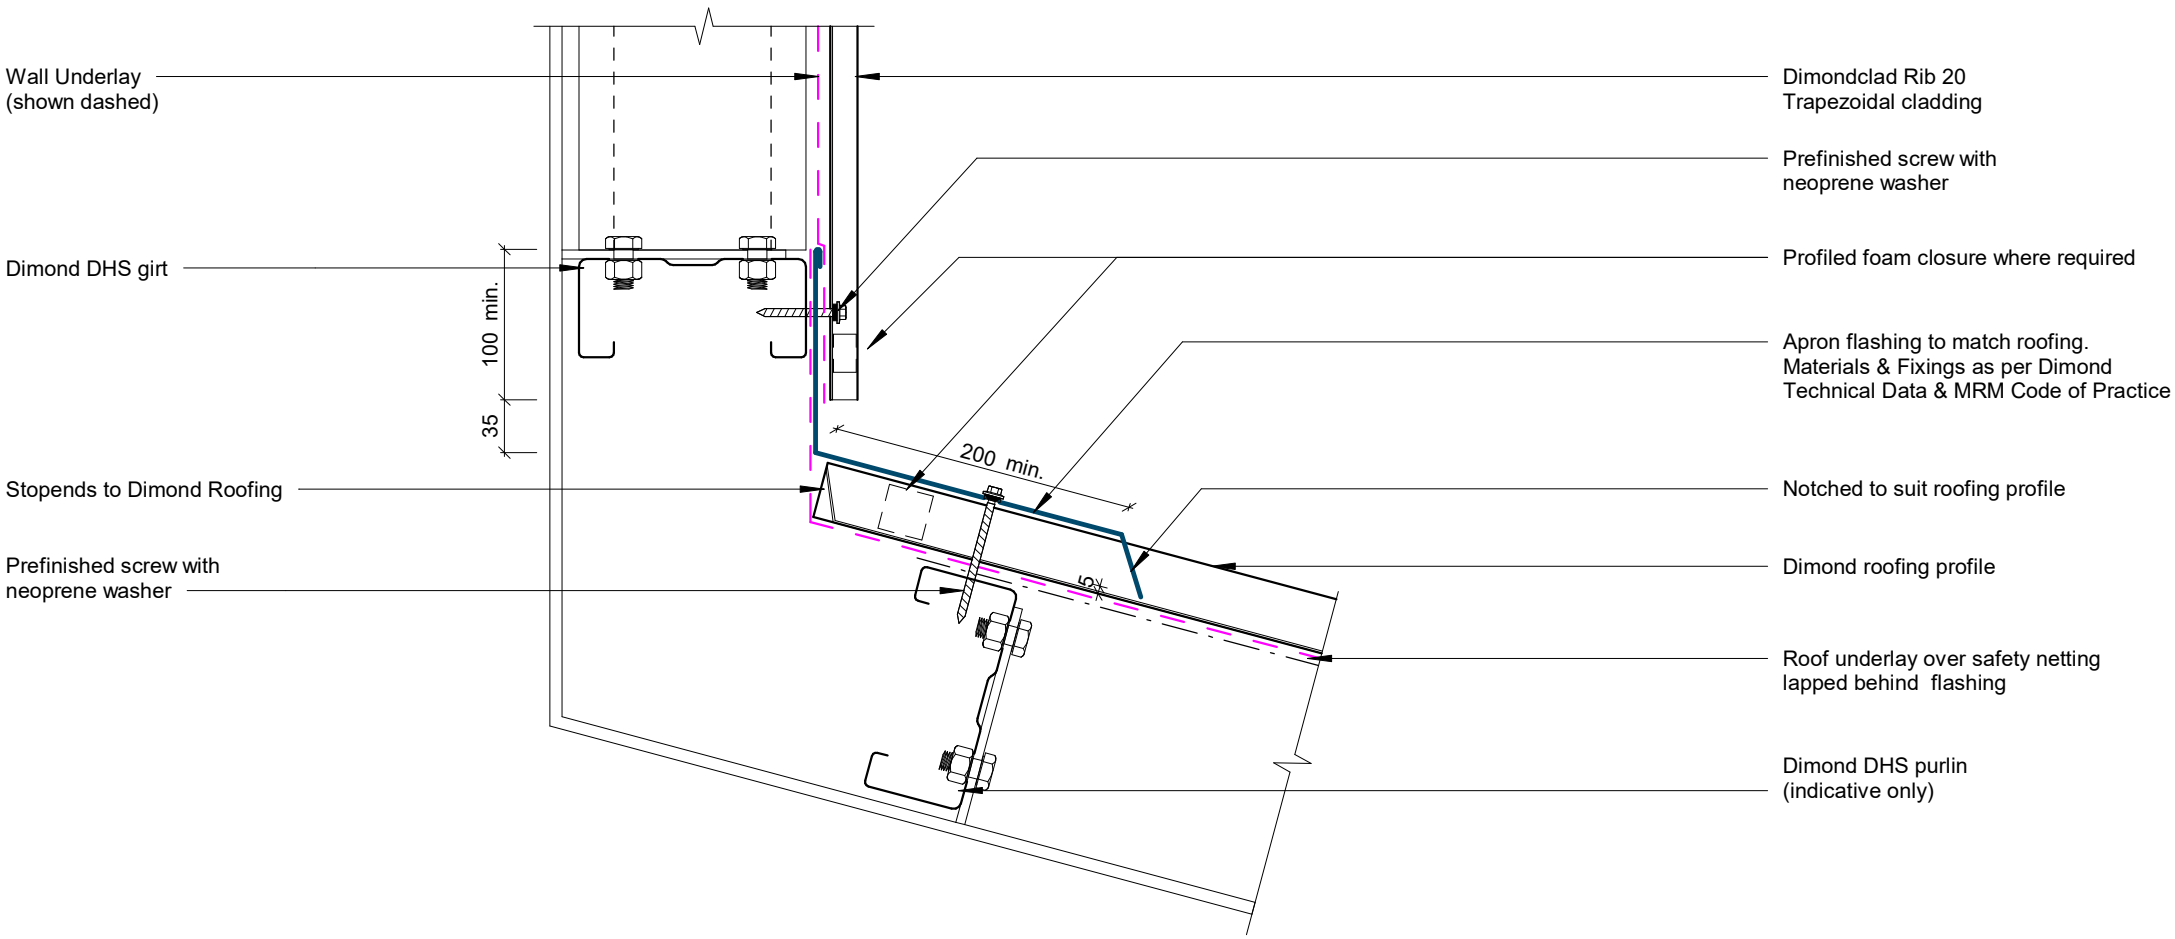

Wall to Roof Transverse Detail

Rev: 1

Rib 20 Commercial Vertical Cladding

Date: Oct 2025 Scale: 1 : 5 Sheet: **R20CVC04**

Dimond Roofing®

©Dimond 2023, all rights reserved. The information and specifications contained in this document are proprietary to Dimond and may not be used other than for the purpose of designing or building a roof or roofing system solely using products supplied or approved by Dimond ("Permitted Purpose"). You may copy this document solely for the Permitted Purpose, but may not otherwise copy, publish, distribute or modify this document without Dimond's prior written consent. Dimond will not be liable for any use of this document or information and specifications contained in this document, other than for the Permitted Purpose

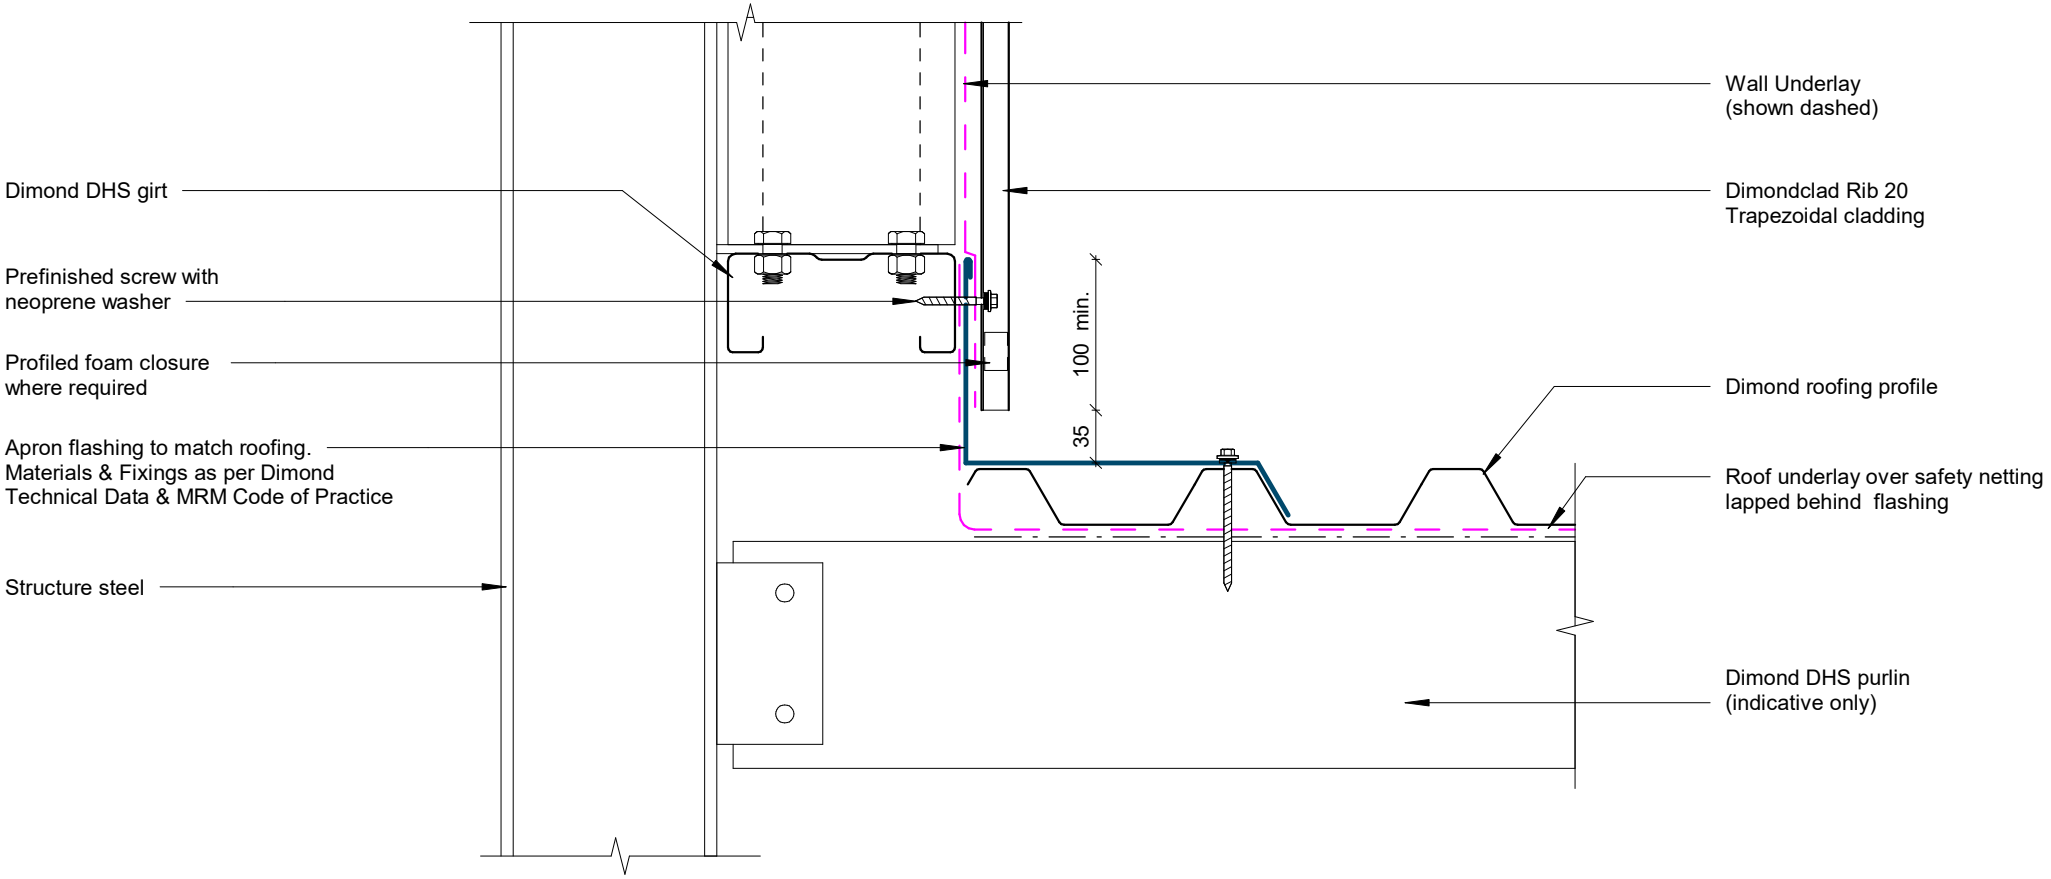

Wall to Roof Detail

Rev: 1

Rib 20 Commercial Vertical Cladding

Dimond Roofing®

©Dimond 2023, all rights reserved. The information and specifications contained in this document are proprietary to Dimond and may not be used other than for the purpose of designing or building a roof or roofing system solely using products supplied or approved by Dimond ("Permitted Purpose"). You may copy this document solely for the Permitted Purpose, but may not otherwise copy, publish, distribute or modify this document without Dimond's prior written consent. Dimond will not be liable for any use of this document or information and specifications contained in this document, other than for the Permitted Purpose

Date: Oct 2025 Scale: 1 : 5 Sheet: **R20CVC05**

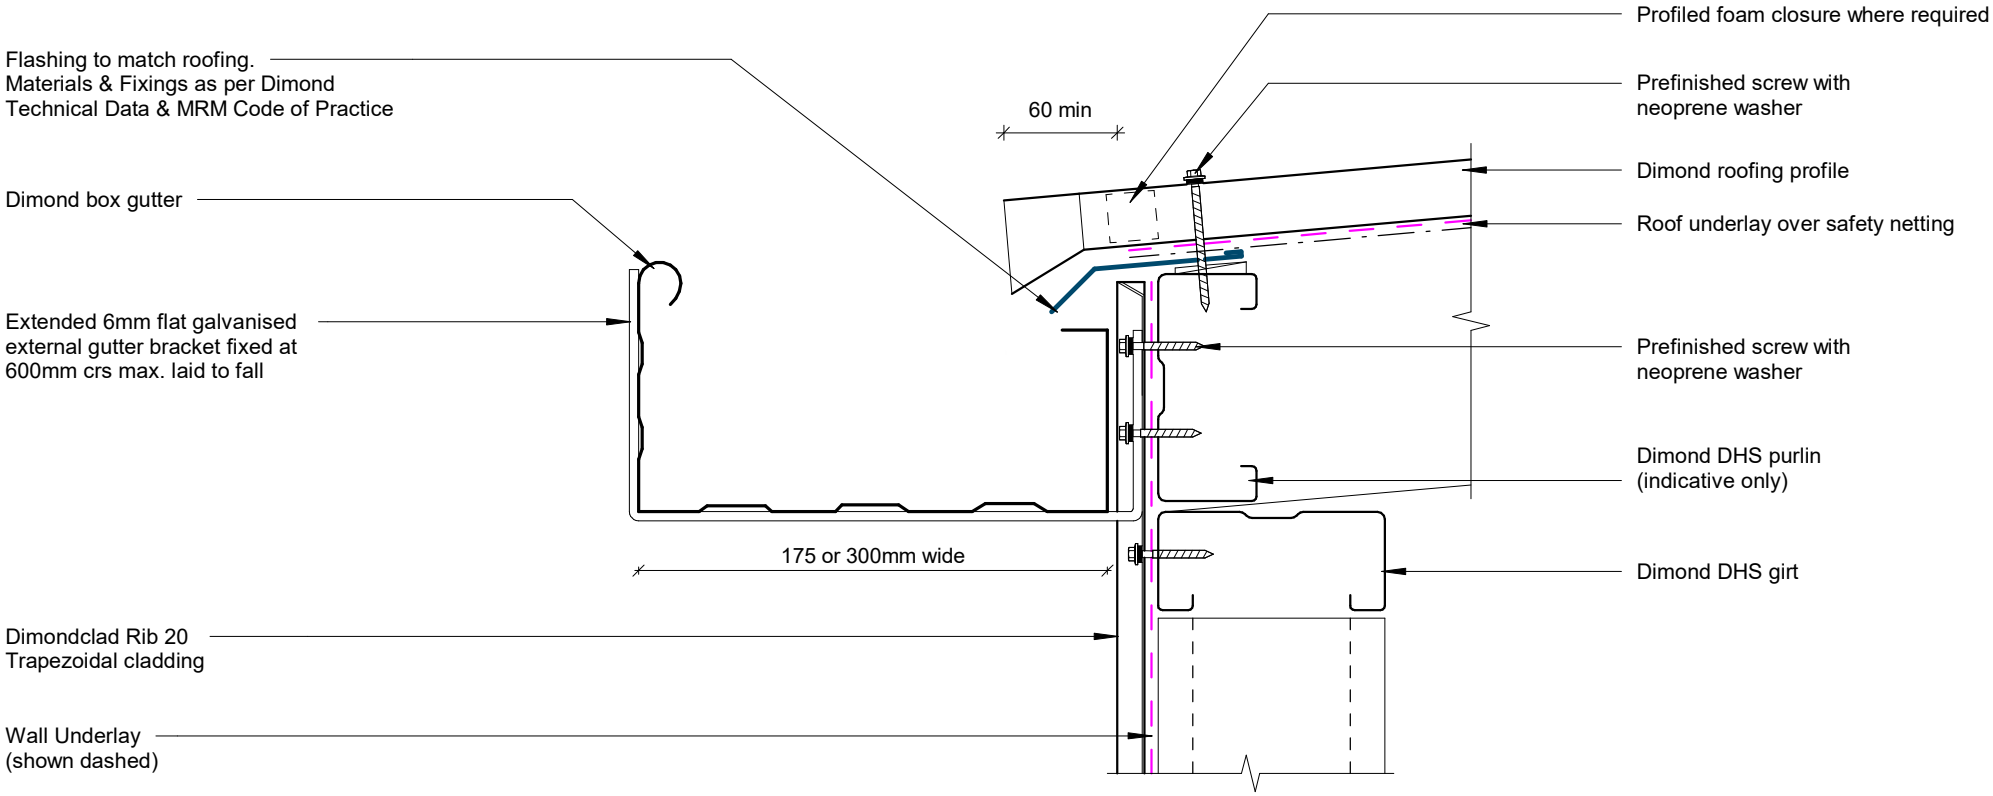

Box Gutter Detail

Rev: 1

Rib 20 Commercial Vertical Cladding

Dimond Roofing®

©Dimond 2023, all rights reserved. The information and specifications contained in this document are proprietary to Dimond and may not be used other than for the purpose of designing or building a roof or roofing system solely using products supplied or approved by Dimond ("Permitted Purpose"). You may copy this document solely for the Permitted Purpose, but may not otherwise copy, publish, distribute or modify this document without Dimond's prior written consent. Dimond will not be liable for any use of this document or information and specifications contained in this document, other than for the Permitted Purpose

Date: Oct 2025 Scale: 1 : 5 Sheet: **R20CVC06**

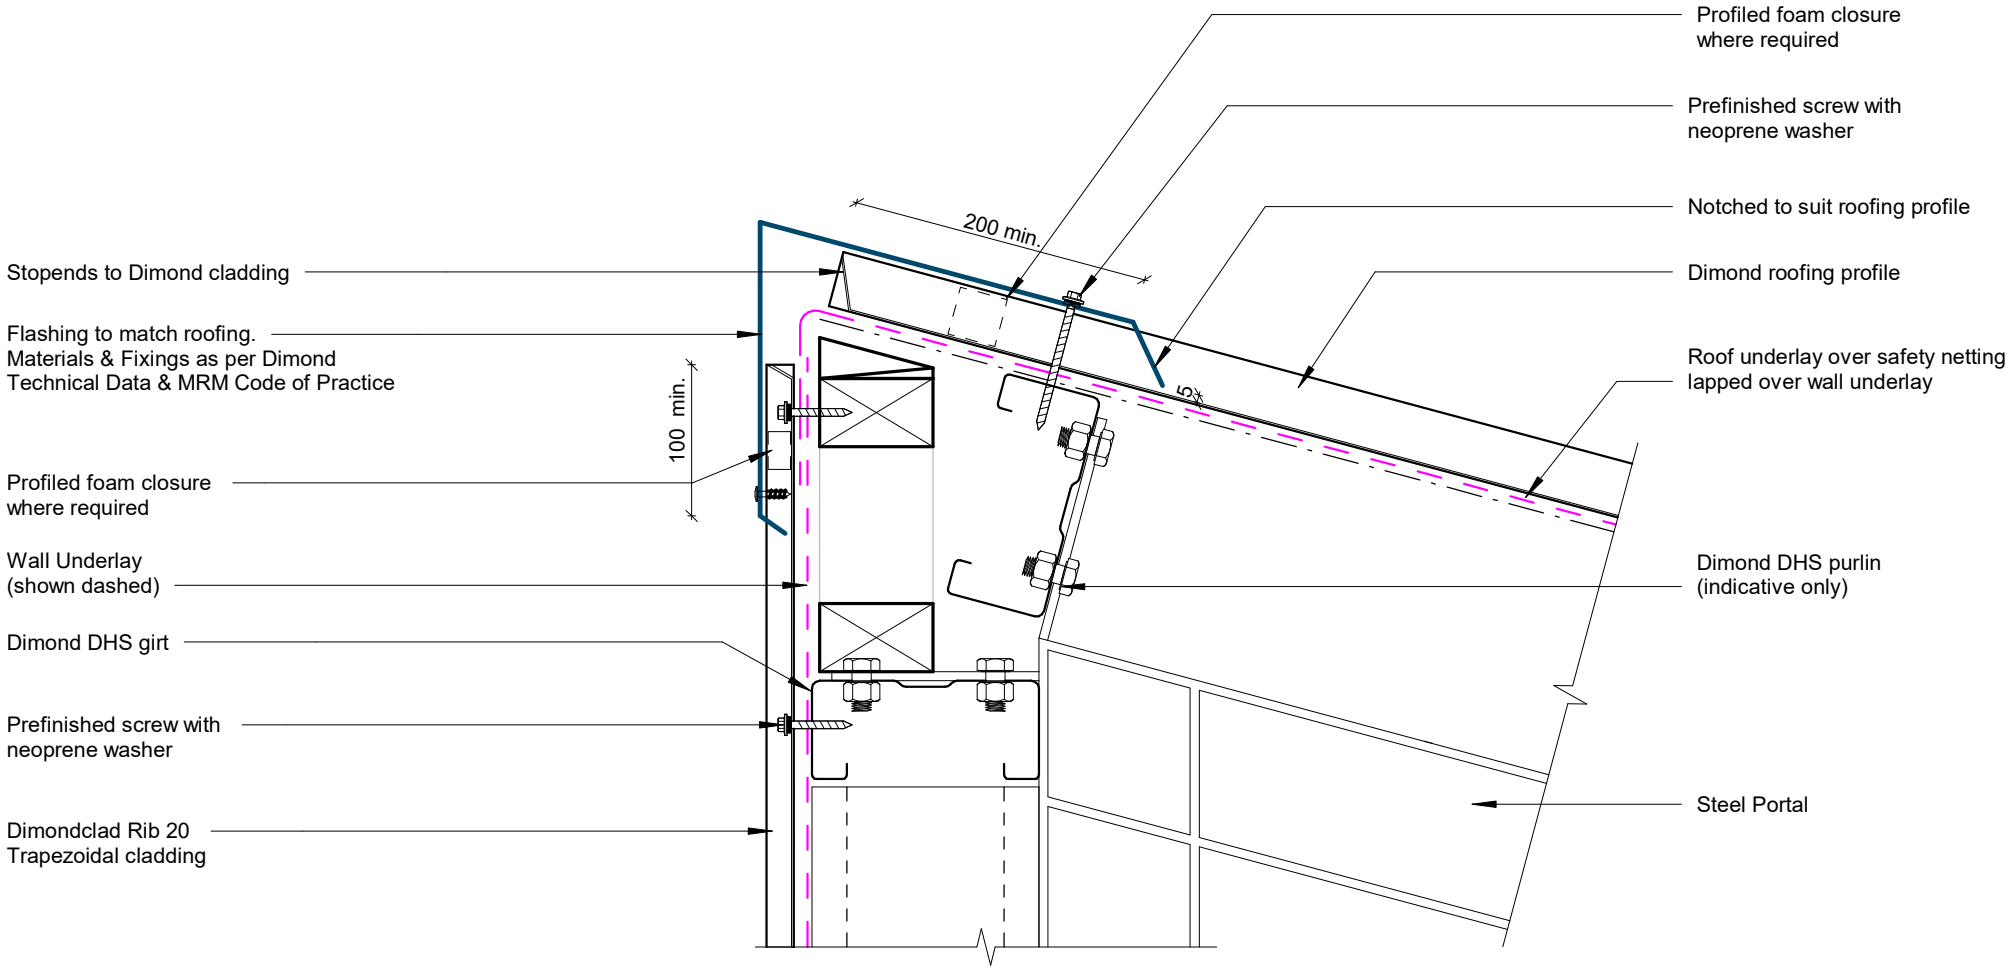

Wall to Roof Apex Detail

Rev: 1

Rib 20 Commercial Vertical Cladding

Dimond Roofing®

©Dimond 2023, all rights reserved. The information and specifications contained in this document are proprietary to Dimond and may not be used other than for the purpose of designing or building a roof or roofing system solely using products supplied or approved by Dimond ("Permitted Purpose"). You may copy this document solely for the Permitted Purpose, but may not otherwise copy, publish, distribute or modify this document without Dimond's prior written consent. Dimond will not be liable for any use of this document or information and specifications contained in this document, other than for the Permitted Purpose

Date: Oct 2025 Scale: 1 : 5 Sheet: **R20CVC07**

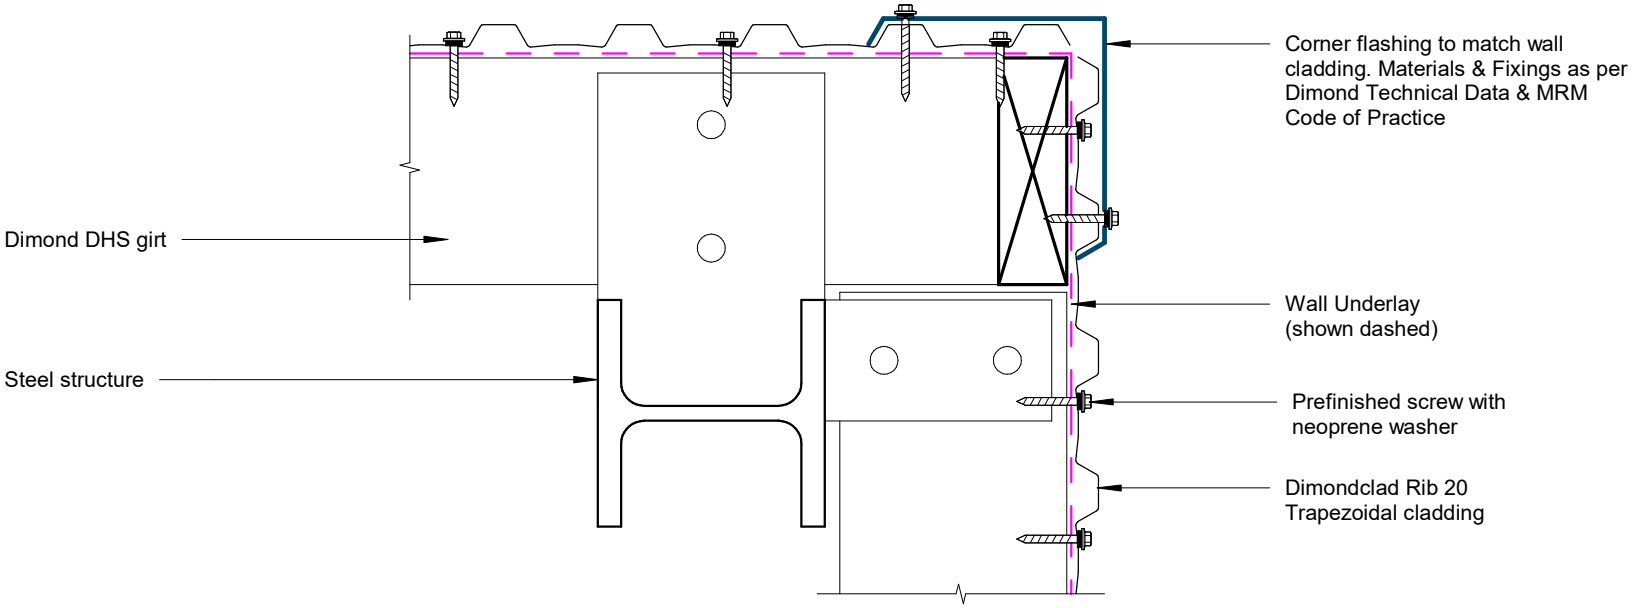

External Corner Detail

Rev: 1

Rib 20 Commercial Vertical Cladding

Dimond Roofing®

©Dimond 2023, all rights reserved. The information and specifications contained in this document are proprietary to Dimond and may not be used other than for the purpose of designing or building a roof or roofing system solely using products supplied or approved by Dimond ("Permitted Purpose"). You may copy this document solely for the Permitted Purpose, but may not otherwise copy, publish, distribute or modify this document without Dimond's prior written consent. Dimond will not be liable for any use of this document or information and specifications contained in this document, other than for the Permitted Purpose

Date: Oct 2025 Scale: 1 : 5 Sheet: **R20CVC08**

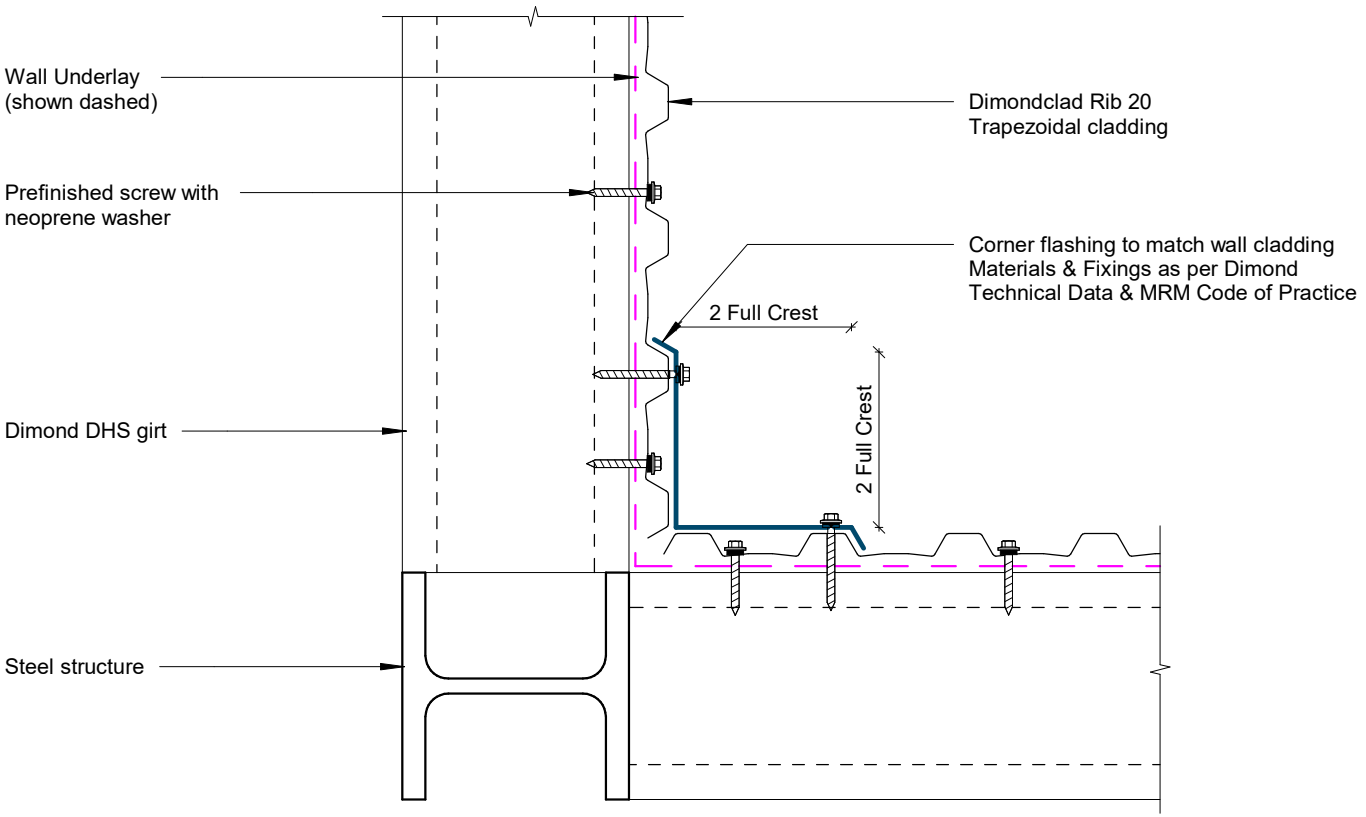

Internal Corner Detail

Rev: 1

Rib 20 Commercial Vertical Cladding

Date: Oct 2025 Scale: 1 : 5 Sheet: **R20CVC09**

Dimond Roofing®

©Dimond 2023, all rights reserved. The information and specifications contained in this document are proprietary to Dimond and may not be used other than for the purpose of designing or building a roof or roofing system solely using products supplied or approved by Dimond ("Permitted Purpose"). You may copy this document solely for the Permitted Purpose, but may not otherwise copy, publish, distribute or modify this document without Dimond's prior written consent. Dimond will not be liable for any use of this document or information and specifications contained in this document, other than for the Permitted Purpose

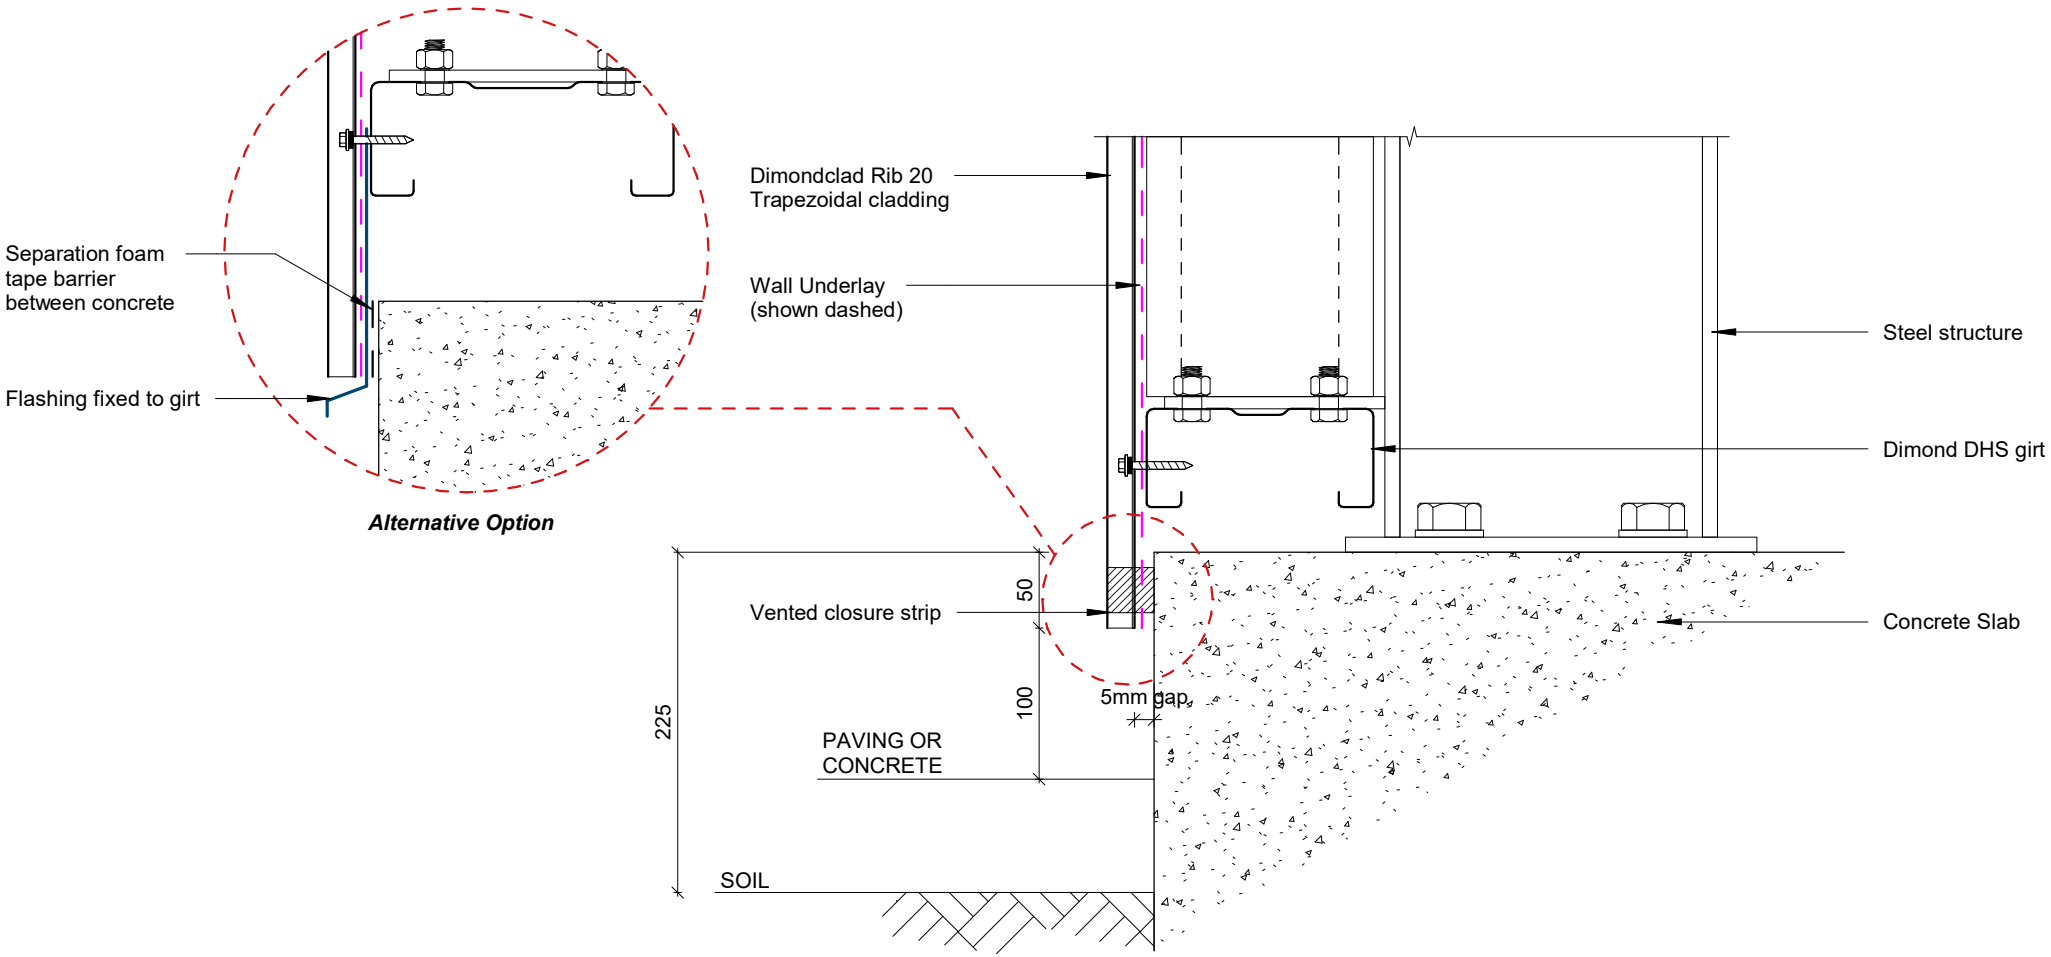

Base Detail

Rev: 1

Rib 20 Commercial Vertical Cladding

Date: Oct 2025 Scale: 1 : 5 Sheet: **R20CVC10**

Dimond Roofing®

©Dimond 2023, all rights reserved. The information and specifications contained in this document are proprietary to Dimond and may not be used other than for the purpose of designing or building a roof or roofing system solely using products supplied or approved by Dimond ("Permitted Purpose"). You may copy this document solely for the Permitted Purpose, but may not otherwise copy, publish, distribute or modify this document without Dimond's prior written consent. Dimond will not be liable for any use of this document or information and specifications contained in this document, other than for the Permitted Purpose

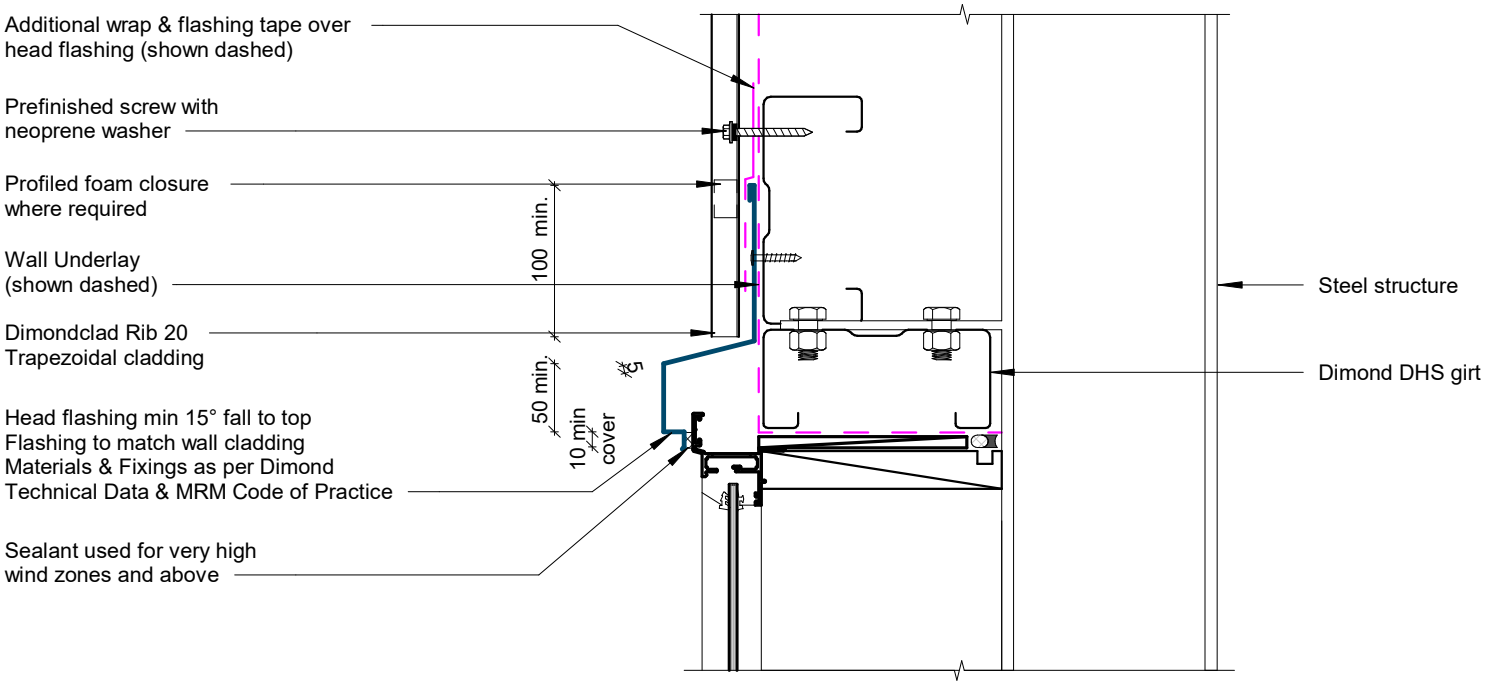

Window / Door Head Detail

Rev: 1

Rib 20 Commercial Vertical Cladding

Date: Oct 2025 Scale: 1 : 5 Sheet: **R20CVC11**

Dimond Roofing®

©Dimond 2023, all rights reserved. The information and specifications contained in this document are proprietary to Dimond and may not be used other than for the purpose of designing or building a roof or roofing system solely using products supplied or approved by Dimond ("Permitted Purpose"). You may copy this document solely for the Permitted Purpose, but may not otherwise copy, publish, distribute or modify this document without Dimond's prior written consent. Dimond will not be liable for any use of this document or information and specifications contained in this document, other than for the Permitted Purpose

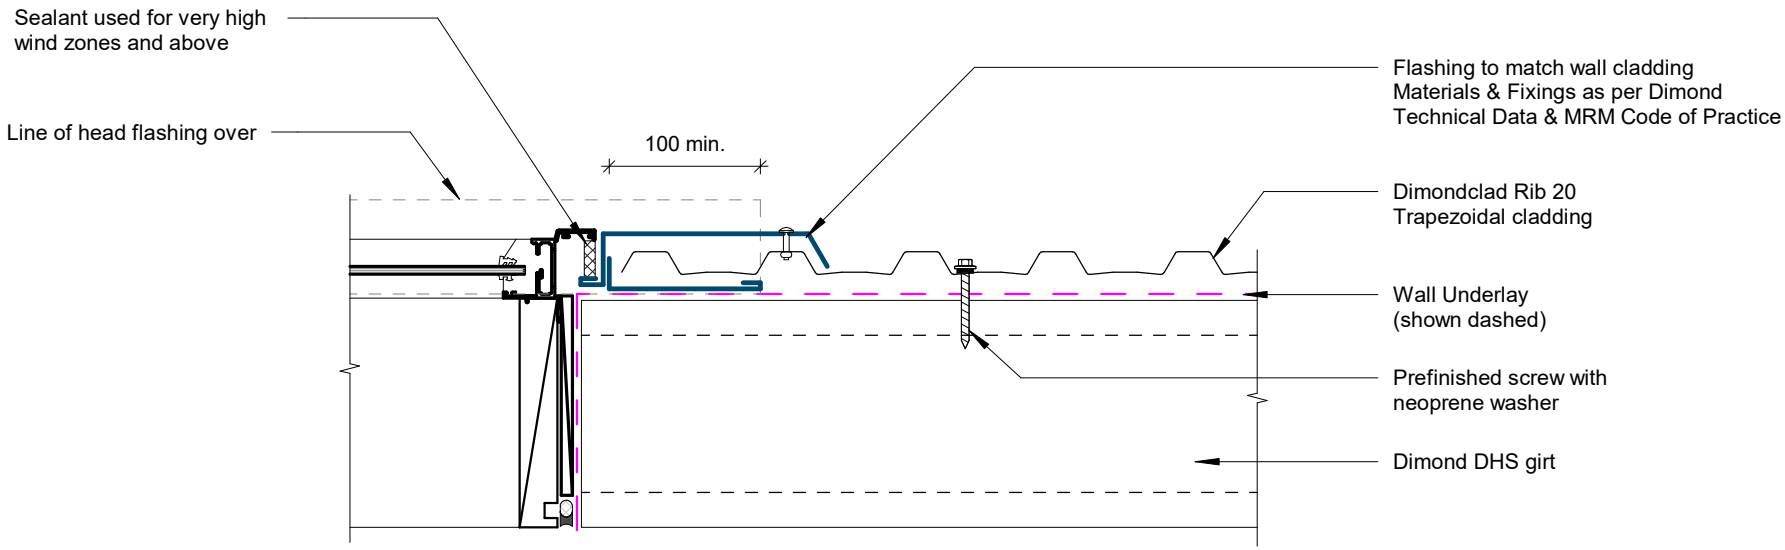

Window / Door Jamb Detail

Rev: 1

Rib 20 Commercial Vertical Cladding

Dimond Roofing®

©Dimond 2023, all rights reserved. The information and specifications contained in this document are proprietary to Dimond and may not be used other than for the purpose of designing or building a roof or roofing system solely using products supplied or approved by Dimond ("Permitted Purpose"). You may copy this document solely for the Permitted Purpose, but may not otherwise copy, publish, distribute or modify this document without Dimond's prior written consent. Dimond will not be liable for any use of this document or information and specifications contained in this document, other than for the Permitted Purpose

Date: Oct 2025 Scale: 1 : 5 Sheet: **R20CVC12**

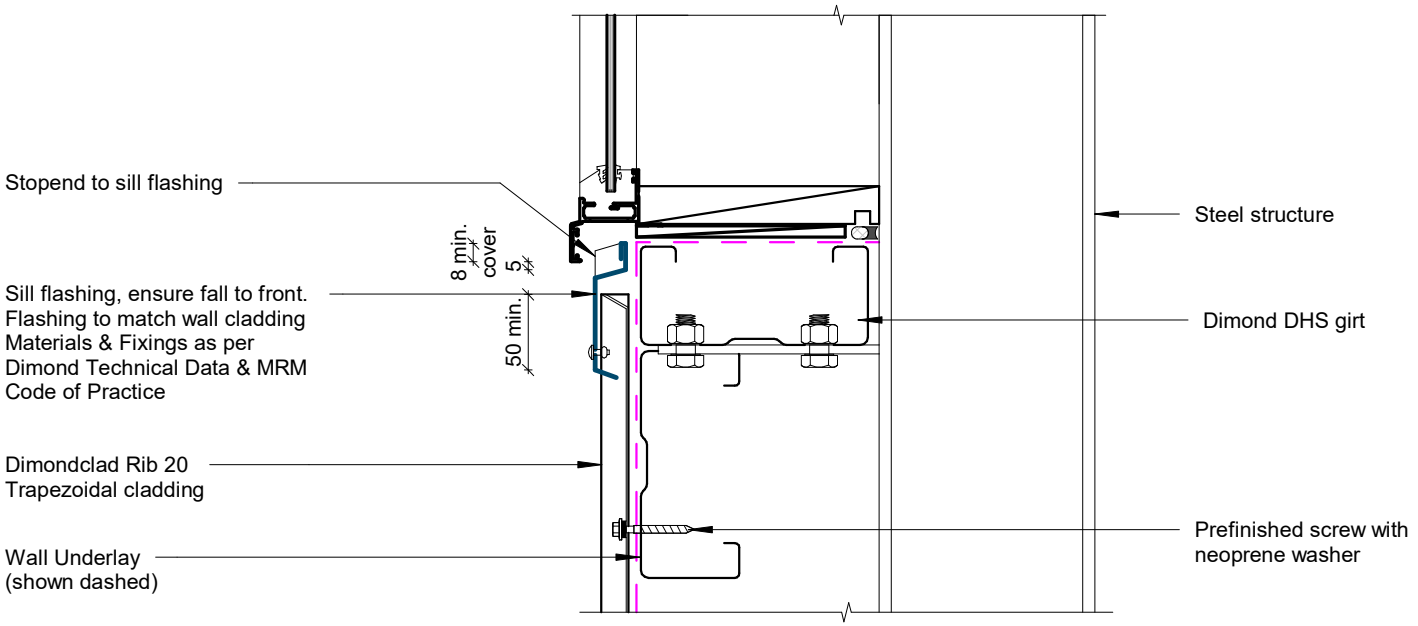

Window Sill Detail

Rev: 1

Rib 20 Commercial Vertical Cladding

Dimond Roofing®

©Dimond 2023, all rights reserved. The information and specifications contained in this document are proprietary to Dimond and may not be used other than for the purpose of designing or building a roof or roofing system solely using products supplied or approved by Dimond ("Permitted Purpose"). You may copy this document solely for the Permitted Purpose, but may not otherwise copy, publish, distribute or modify this document without Dimond's prior written consent. Dimond will not be liable for any use of this document or information and specifications contained in this document, other than for the Permitted Purpose

Date: Oct 2025 Scale: 1 : 5 Sheet: **R20CVC13**