© Dimond 2018, all rights reserved. The information and specifications contained in this document are proprietary to Dimond and may not be used other than for the purpose of designing or building a roof or roofing system solely using products supplied or approved by Dimond ("Permitted Purpose"). You may copy this document solely for the Permitted Purpose, but may not otherwise copy, publish, distribute or modify this document without Dimond's prior written consent. Dimond will not be liable for any use of this document or the information and specifications contained in this document, other than for the Permitted Purpose.

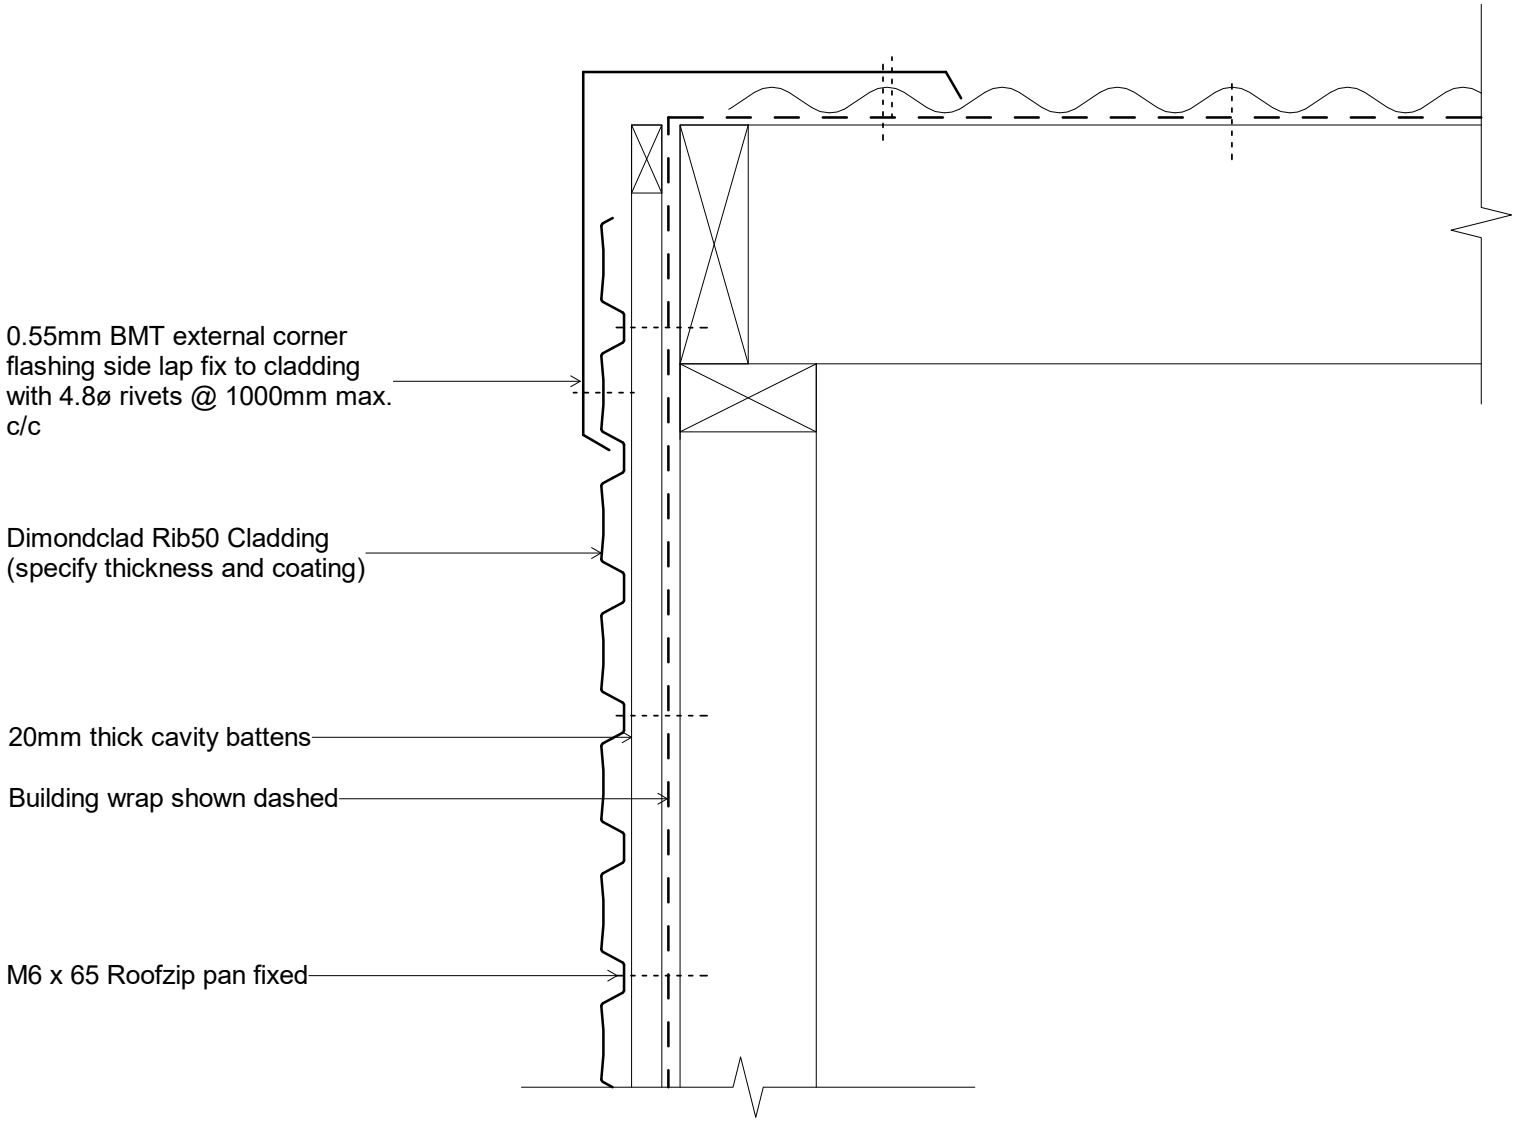

Original Size A4

Dimond Roofing

Dimondclad Rib50

Wall

Horizontal Cavity Cladding - Barge Flashing

Issue: 01	
Scale: 1 : 5	Reference
Date: 28 November 2018	dim_dr5_2090