© Dimond 2018, all rights reserved. The information and specifications contained in this document are proprietary to Dimond and may not be used other than for the purpose of designing or building a roof or roofing system solely using products supplied or approved by Dimond ("Permitted Purpose"). You may copy this document solely for the Permitted Purpose, but may not otherwise copy, publish, distribute or modify this document without Dimond's prior written consent. Dimond will not be liable for any use of this document or the information and specifications contained in this document, other than for the Permitted Purpose.

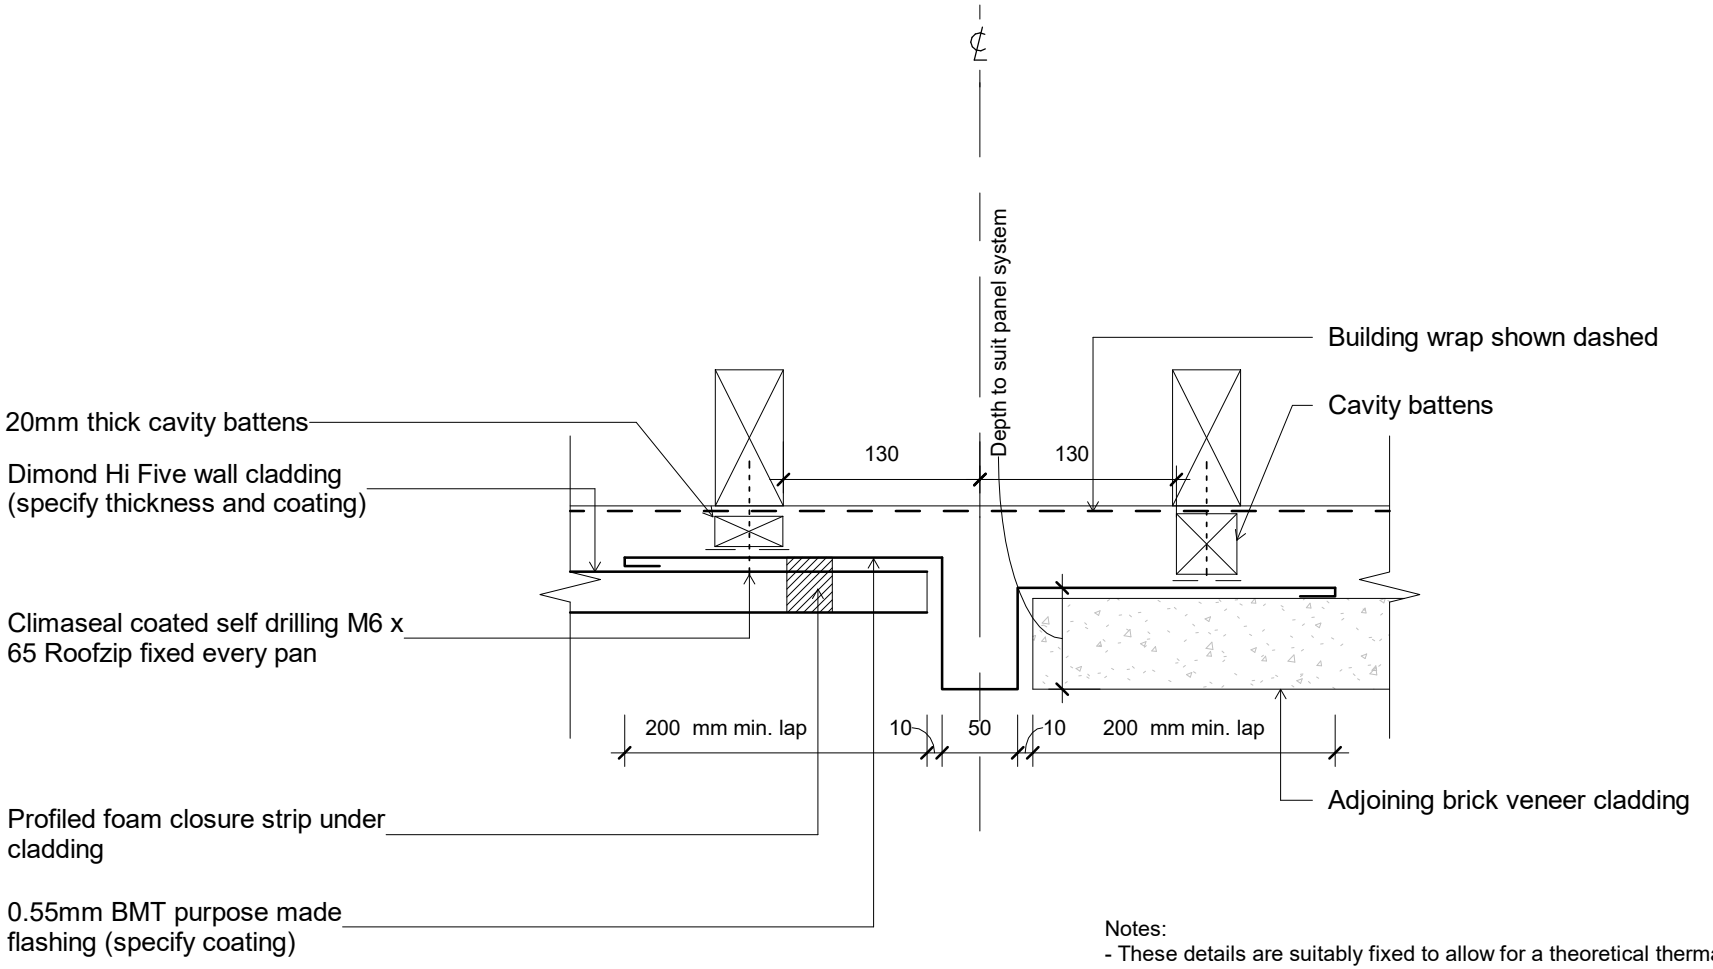

Notes:
- These details are suitably fixed to allow for a theoretical thermal movement of up to 10mm. For thermal movement greater than this a clipping system should be considered.
- Where CCA or ACQ treated cavity battens are installed a barrier between the batten and the cladding is required.

Original Size A4

Dimond Roofing

Hi Five
Wall
Junction to Brick

dim_hif_2220 Junction to Brick	
Issue: 01	
Scale: 1 : 5	Reference
Date: 20 December 2018	dim_hif_2220